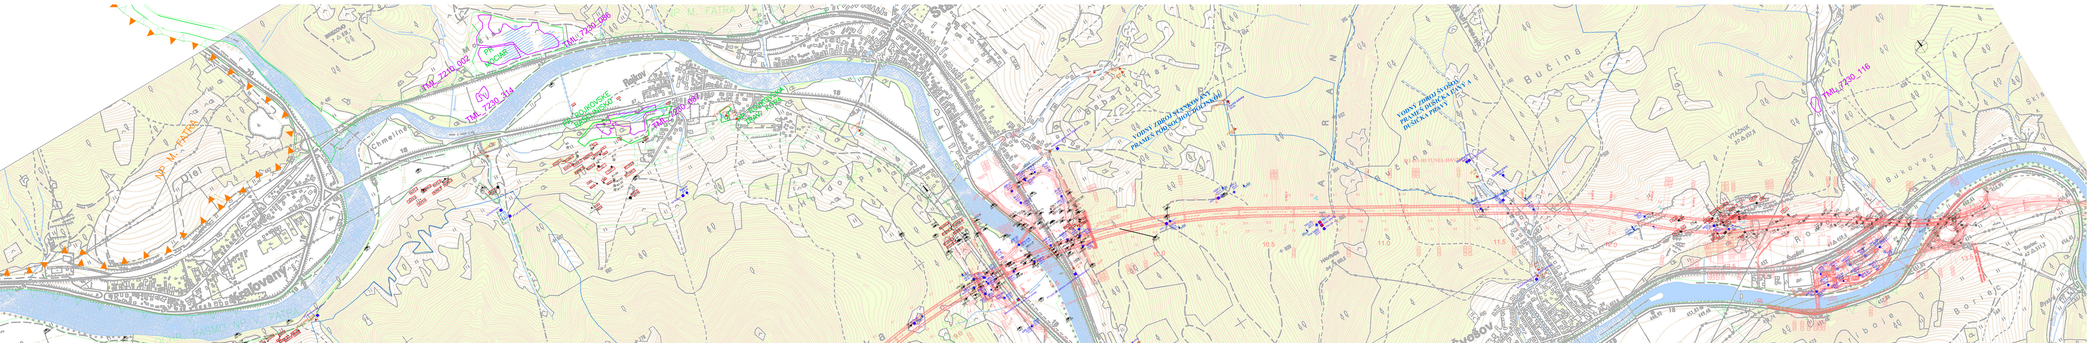
TUNEL TRNAVA
TUNEL TRNAVA
TUNEL TRNAVA